FLOOR PLAN GENERAL NOTES

1. INTERIOR FINISHES AND COLORS SHALL BE SELECTED BY THE CONTRACTOR.
2. SEE SHEET A-2, FOR TYPICAL FLOOR PLAN SYMBOLS.

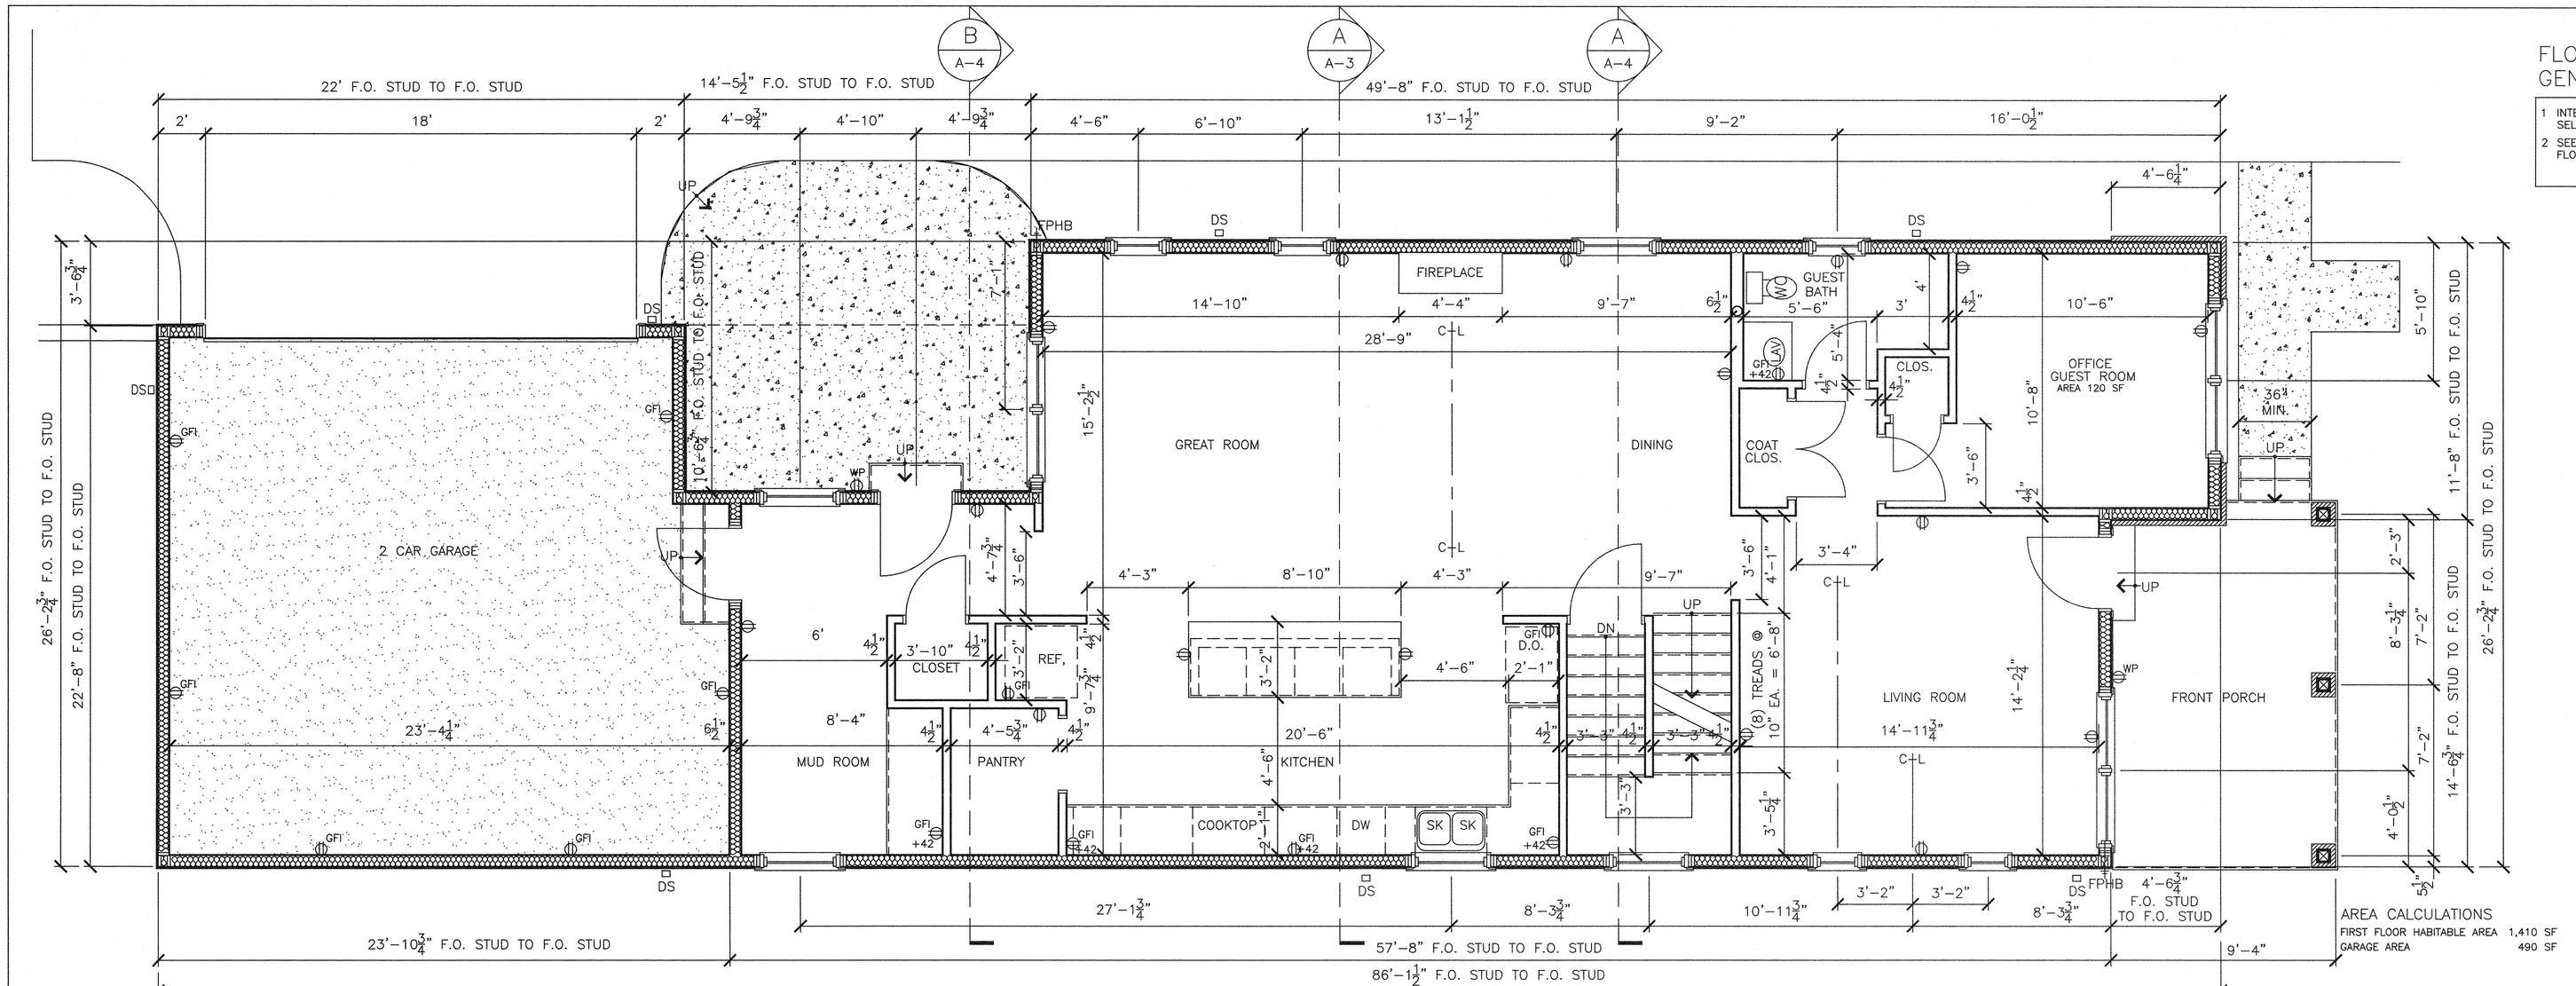

NORTH

FIRST FLOOR PLAN
Scale 1/4" = 1'-0"

AREA CALCULATIONS

FIRST FLOOR HABITABLE AREA	1,410 SF
GARAGE AREA	490 SF

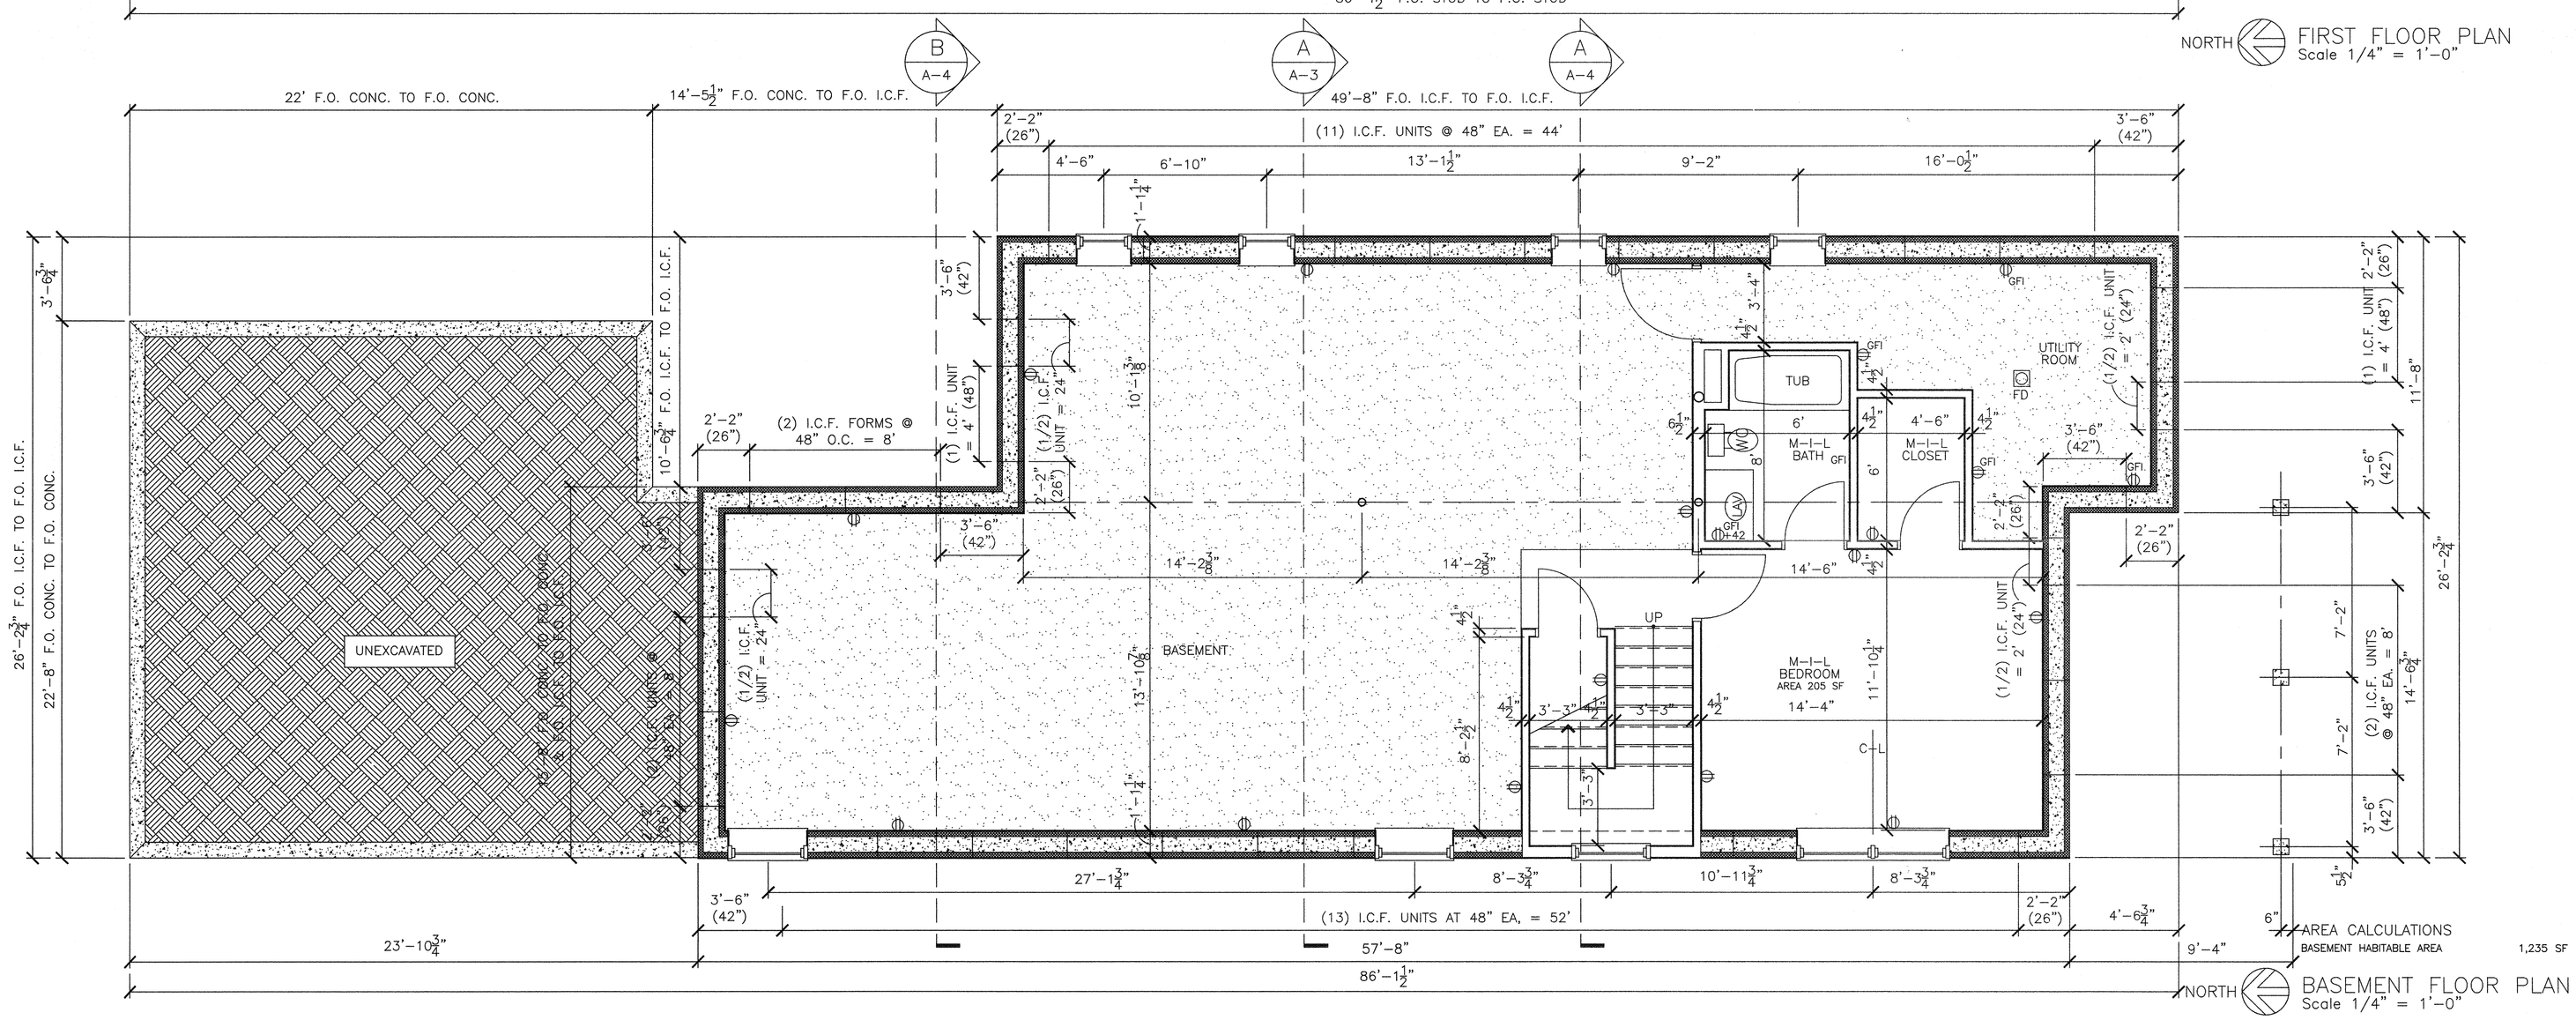

NORTH

BASEMENT FLOOR PLAN
Scale 1/4" = 1'-0"

AREA CALCULATIONS

BASEMENT HABITABLE AREA	1,235 SF

ARCHITECT
ROBERT BRAUCH

REGISTERED ARCHITECT
STATE OF MISSOURI
LICENSE NO. - A-004482

4960 NEOSHO
ST. LOUIS, MO
63109
(314) 481-1920

NEW 2 STORY RESIDENCE
8717 ROSALIE
BRENTWOOD, MO 63144

CONTRACTOR: THREE DOORS CONSTRUCTION
CONTACT: JASON SHAWVER
(314) 440-3111
Jshawver@threedoors.com

Date Issued: 07/30/20

Revisions:

SHEET NO.

A-1